SHERIDAN GROUP

Los Angeles
Commerce

www.Sheridaninc.com
877.874.2012

DESCRIPTION	DATE

Client: URW WESTFIELD

Location: 2049 Century Park East 42nd Floor
Century City, CA 90067

Sheet 1/1

Title: PHASE 2 FURNITURE PLAN

Revision:	Approved by:		
Designer:	CC	Signature:	
Acct. Manager:	SN	Date:	4-10-24

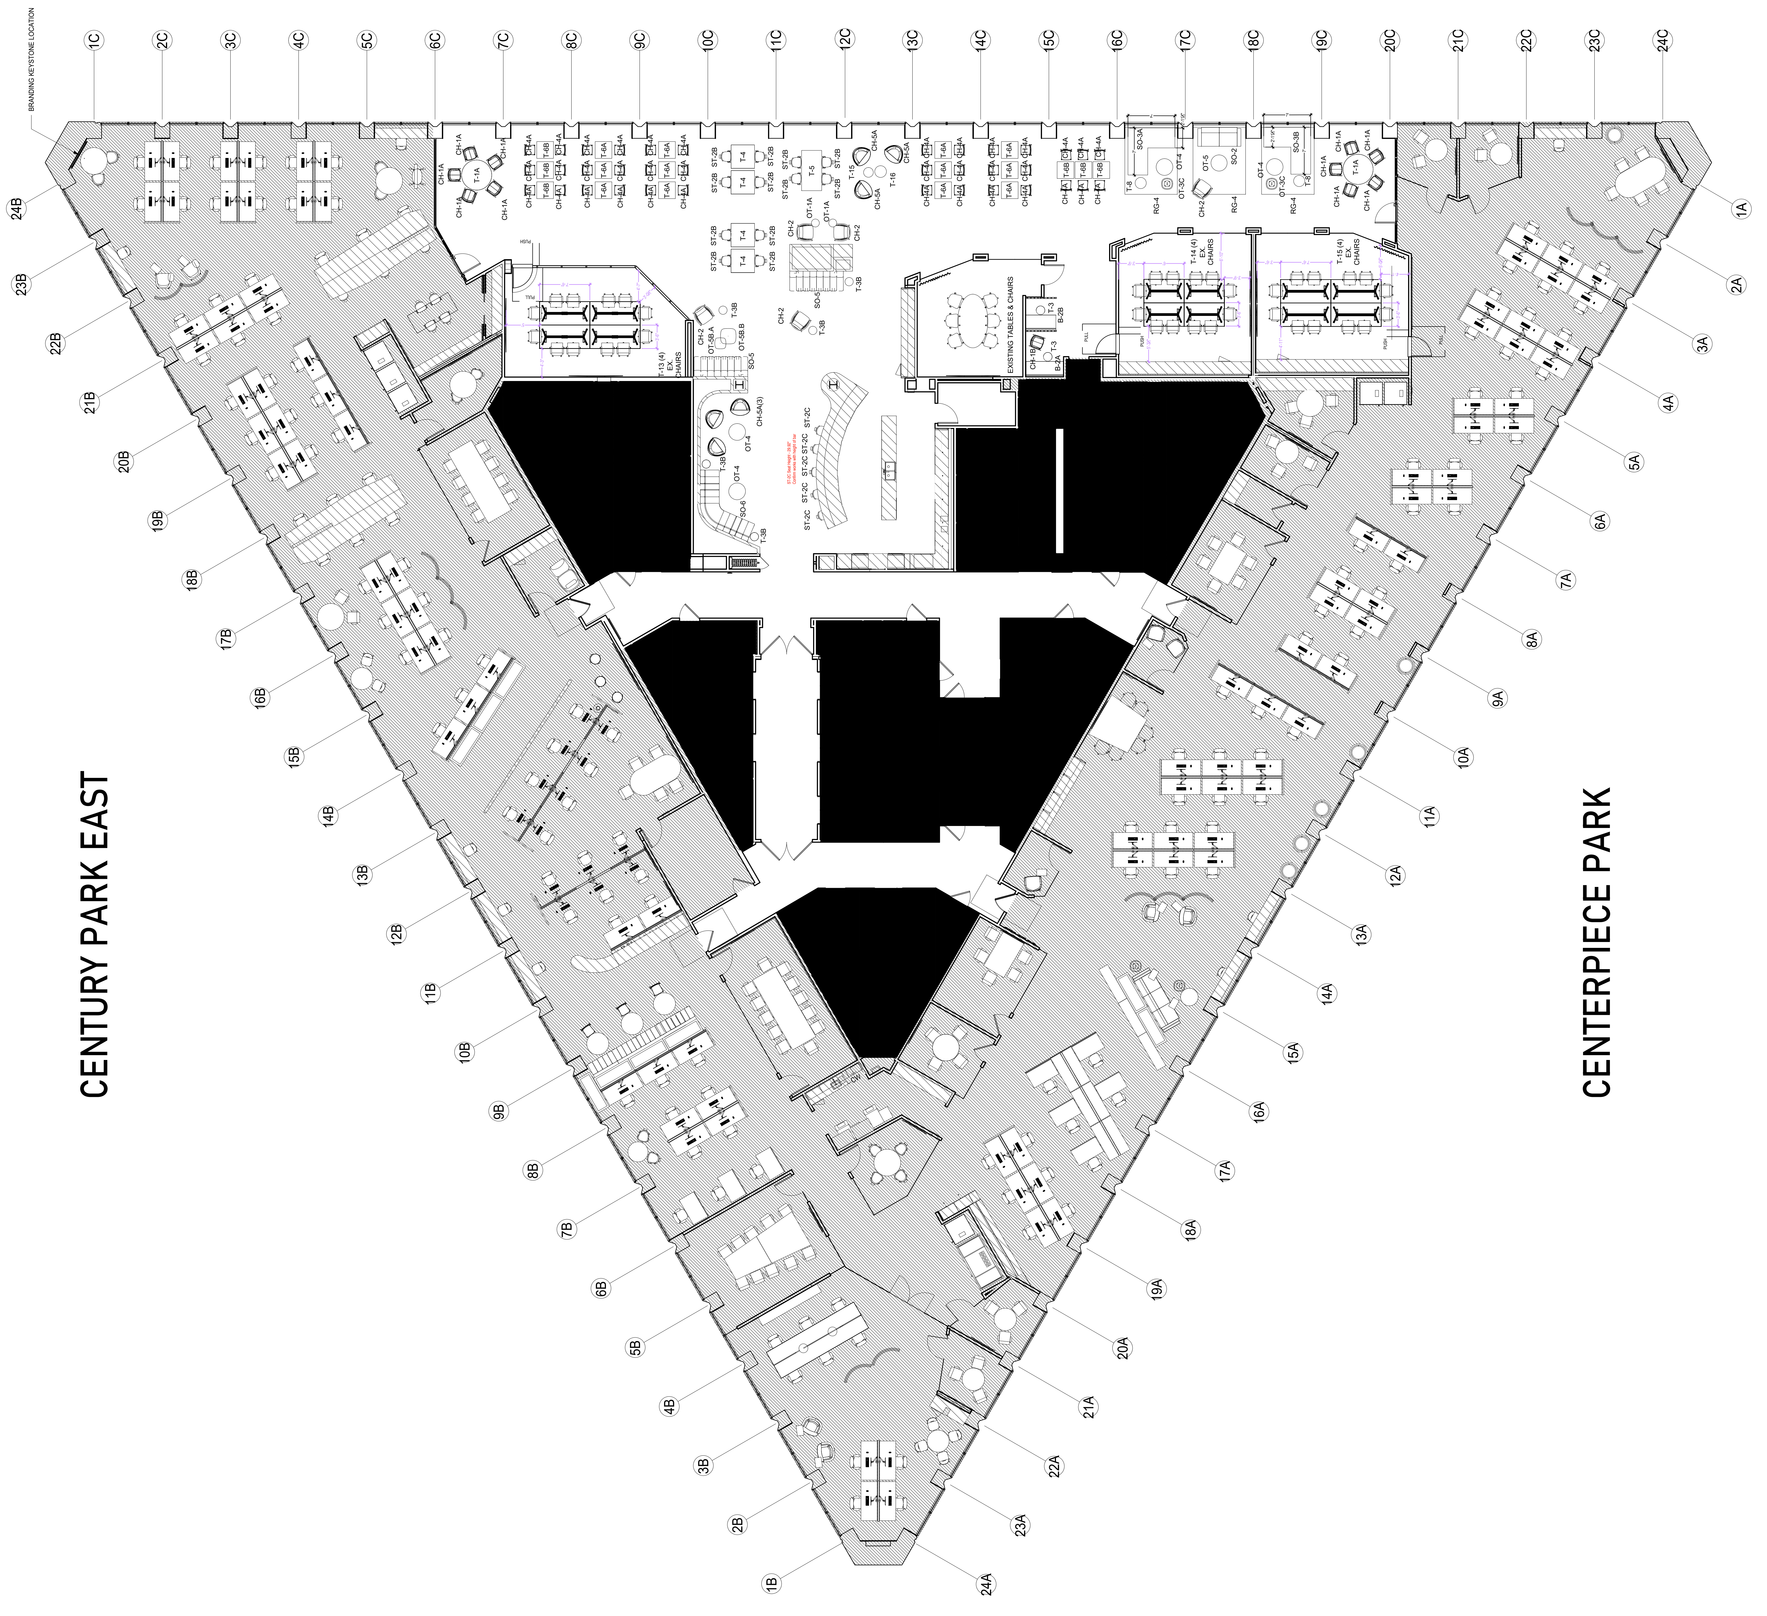

PLAN VIEW

THE GRAPHIC MATERIAL AND DESIGN CONCEPTS ON THIS PAGE REMAIN AT ALL TIMES PROPERTY OF THE SHERIDAN GROUP. REPRODUCTION OF THE MATERIAL AND DESIGN CONTAINED HEREIN IS PROHIBITED WITHOUT WRITTEN CONSENT OF THE SHERIDAN GROUP.